Project Implementation Schedule and Cost Estimate for: Submittal for Entire Project.

Tourist Park Day Use Playground / RP15-0023

City of Marquette, Michigan

Scope Item	Complete Plans and Specifications and Submit to DNR for Approval	Permits (Building Permit by Contractor)	Advertise for Bids/Quotes	Award Construction and Purchase Contracts and Notify DNR of Contractor/Vendor Approval	Begin Construction or Procurement	Complete Construction or Procurement	Submit Reimbursement Request to DNR
1 Access Pathway, 6' Wide or more Est. $10,000.00	January 2023	May 23, 2023	April 11, 2023	May 22, 2023	May 23, 2023	November 15, 2023	December 15, 2023
2 Play Equipment Est. $40,000.00	January 2023	May 23, 2023	April 11, 2023	May 22, 2023	May 23, 2023	November 15, 2023	December 15, 2023
3 Play Equipment Surfacing Only Est $75,000.00	January 2023	May 23, 2023	April 11, 2023	May 22, 2023	May 23, 2023	November 15, 2023	December 15, 2023
4 Landscaping Est. $41,000.00	January 2023	May 23, 2023	April 11, 2023	May 22, 2023	May 23, 2023	November 15, 2023	December 15, 2023
5 Bike Rack Est.$ 1,000.00	January 2023	May 23, 2023	April 11, 2023	May 22, 2023	May 23, 2023	November 15, 2023	December 15, 2023
6 Bench Est. $1,500.00	January 2023	May 23, 2023	April 11, 2023	May 22, 2023	May 23, 2023	November 15, 2023	December 15, 2023
Construction Total $168,500.00							

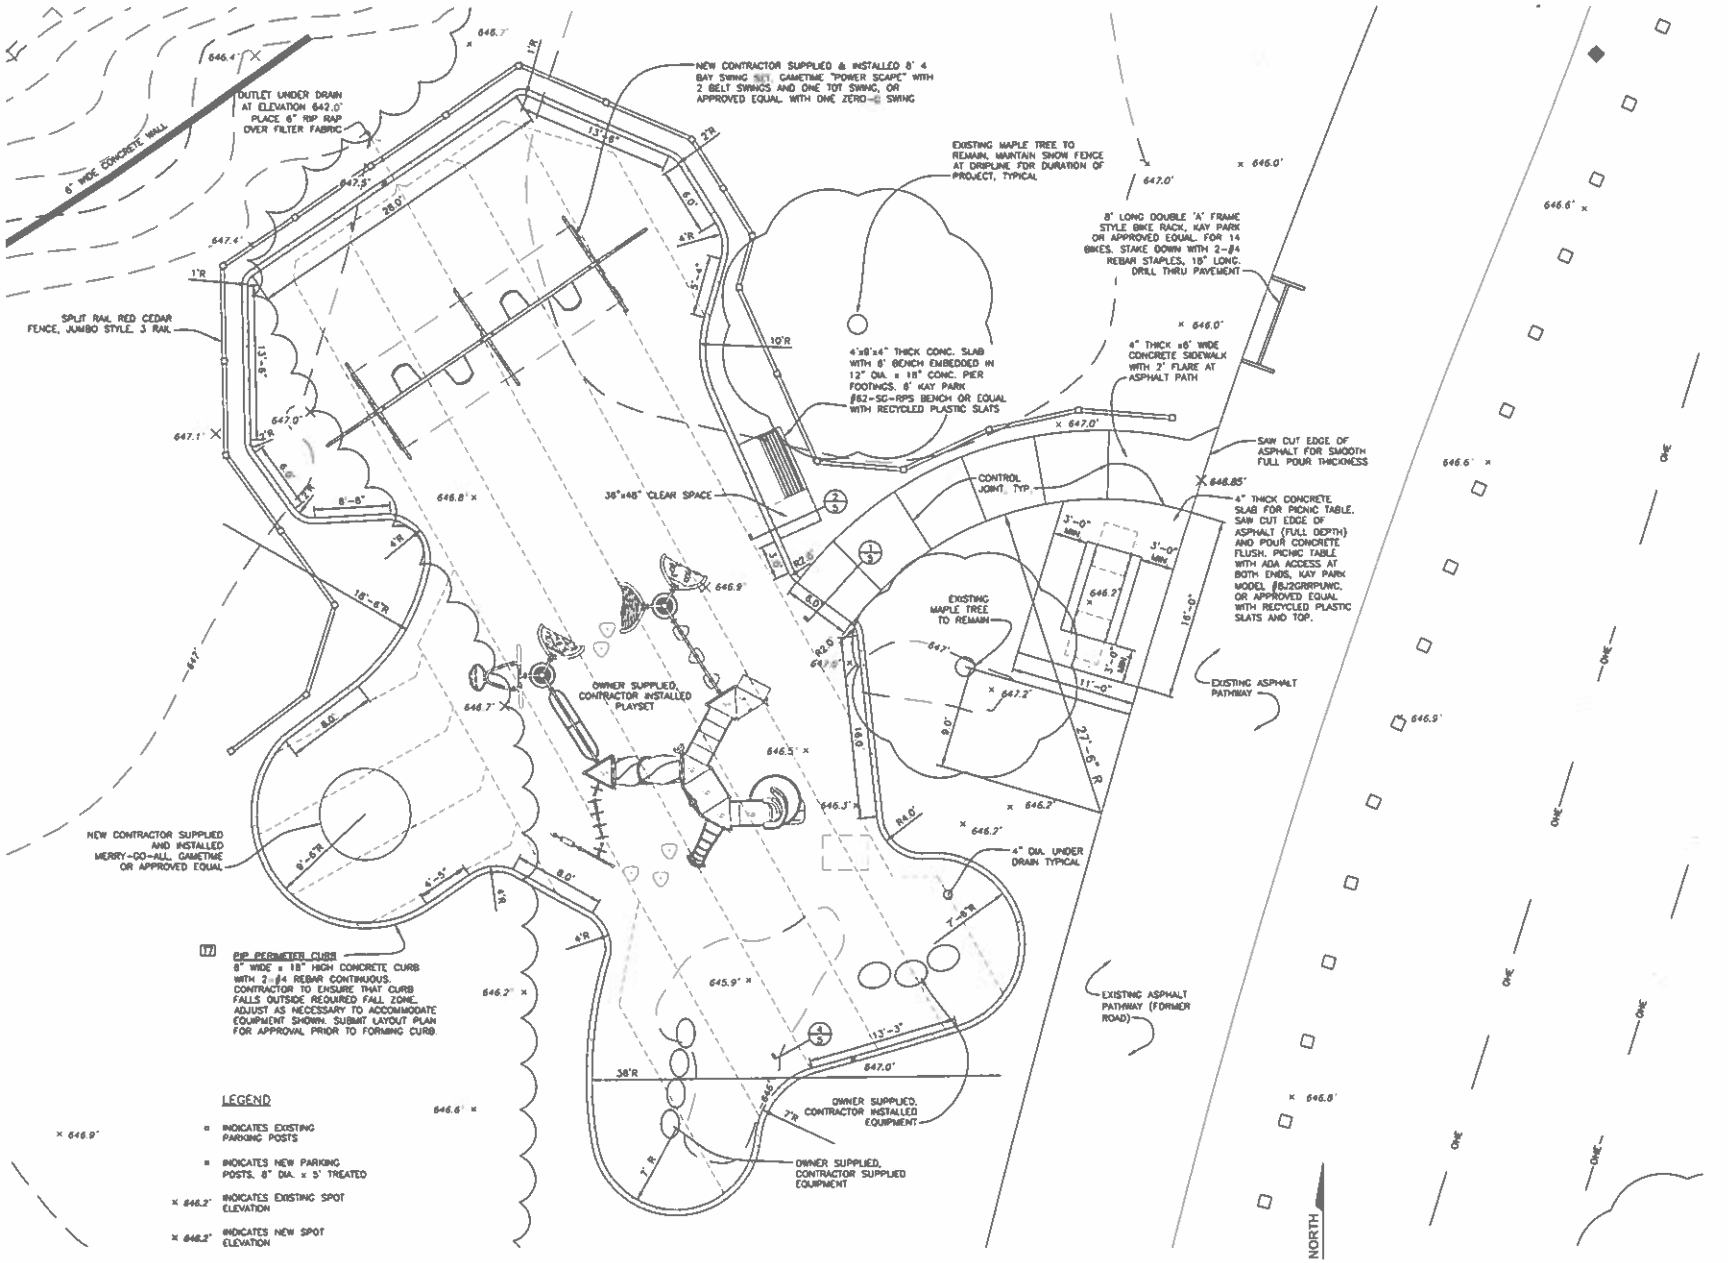

1/3 ENLARGED PLAYGROUND PLAN
SCALE: 1" = 5'-0"

SANDERS & CZAPSKI ASSOCIATES, PLLC
architecture / landscape architecture / historic preservation
109 South Front Street / Suite 210 / Marquette, Michigan
Phone: 906.273.1207 / Fax: 906.273.1208
www.Sanders-Czapski.com

TOURIST PARK DAY USE PLAYGROUND

MARQUETTE, MARQUETTE COUNTY, MICHIGAN

ISSUE/DATE:	
BIDDING	MARCH 1, 2023
BIDDING	AUGUST 22, 2022

3